


C:\Users\wongk6941\OneDrive - ARCADIS\Desktop\Bean Tunnel\Issue 59079622\DWG\B2350500-JAC-DRG-HA-0013 to 14 - dwg\B2350500-JAC-DRG-HA-0013 to 14 - Pavement_recover.dwg - 27/03/2024 15:39:15 - EAST - wongk6941

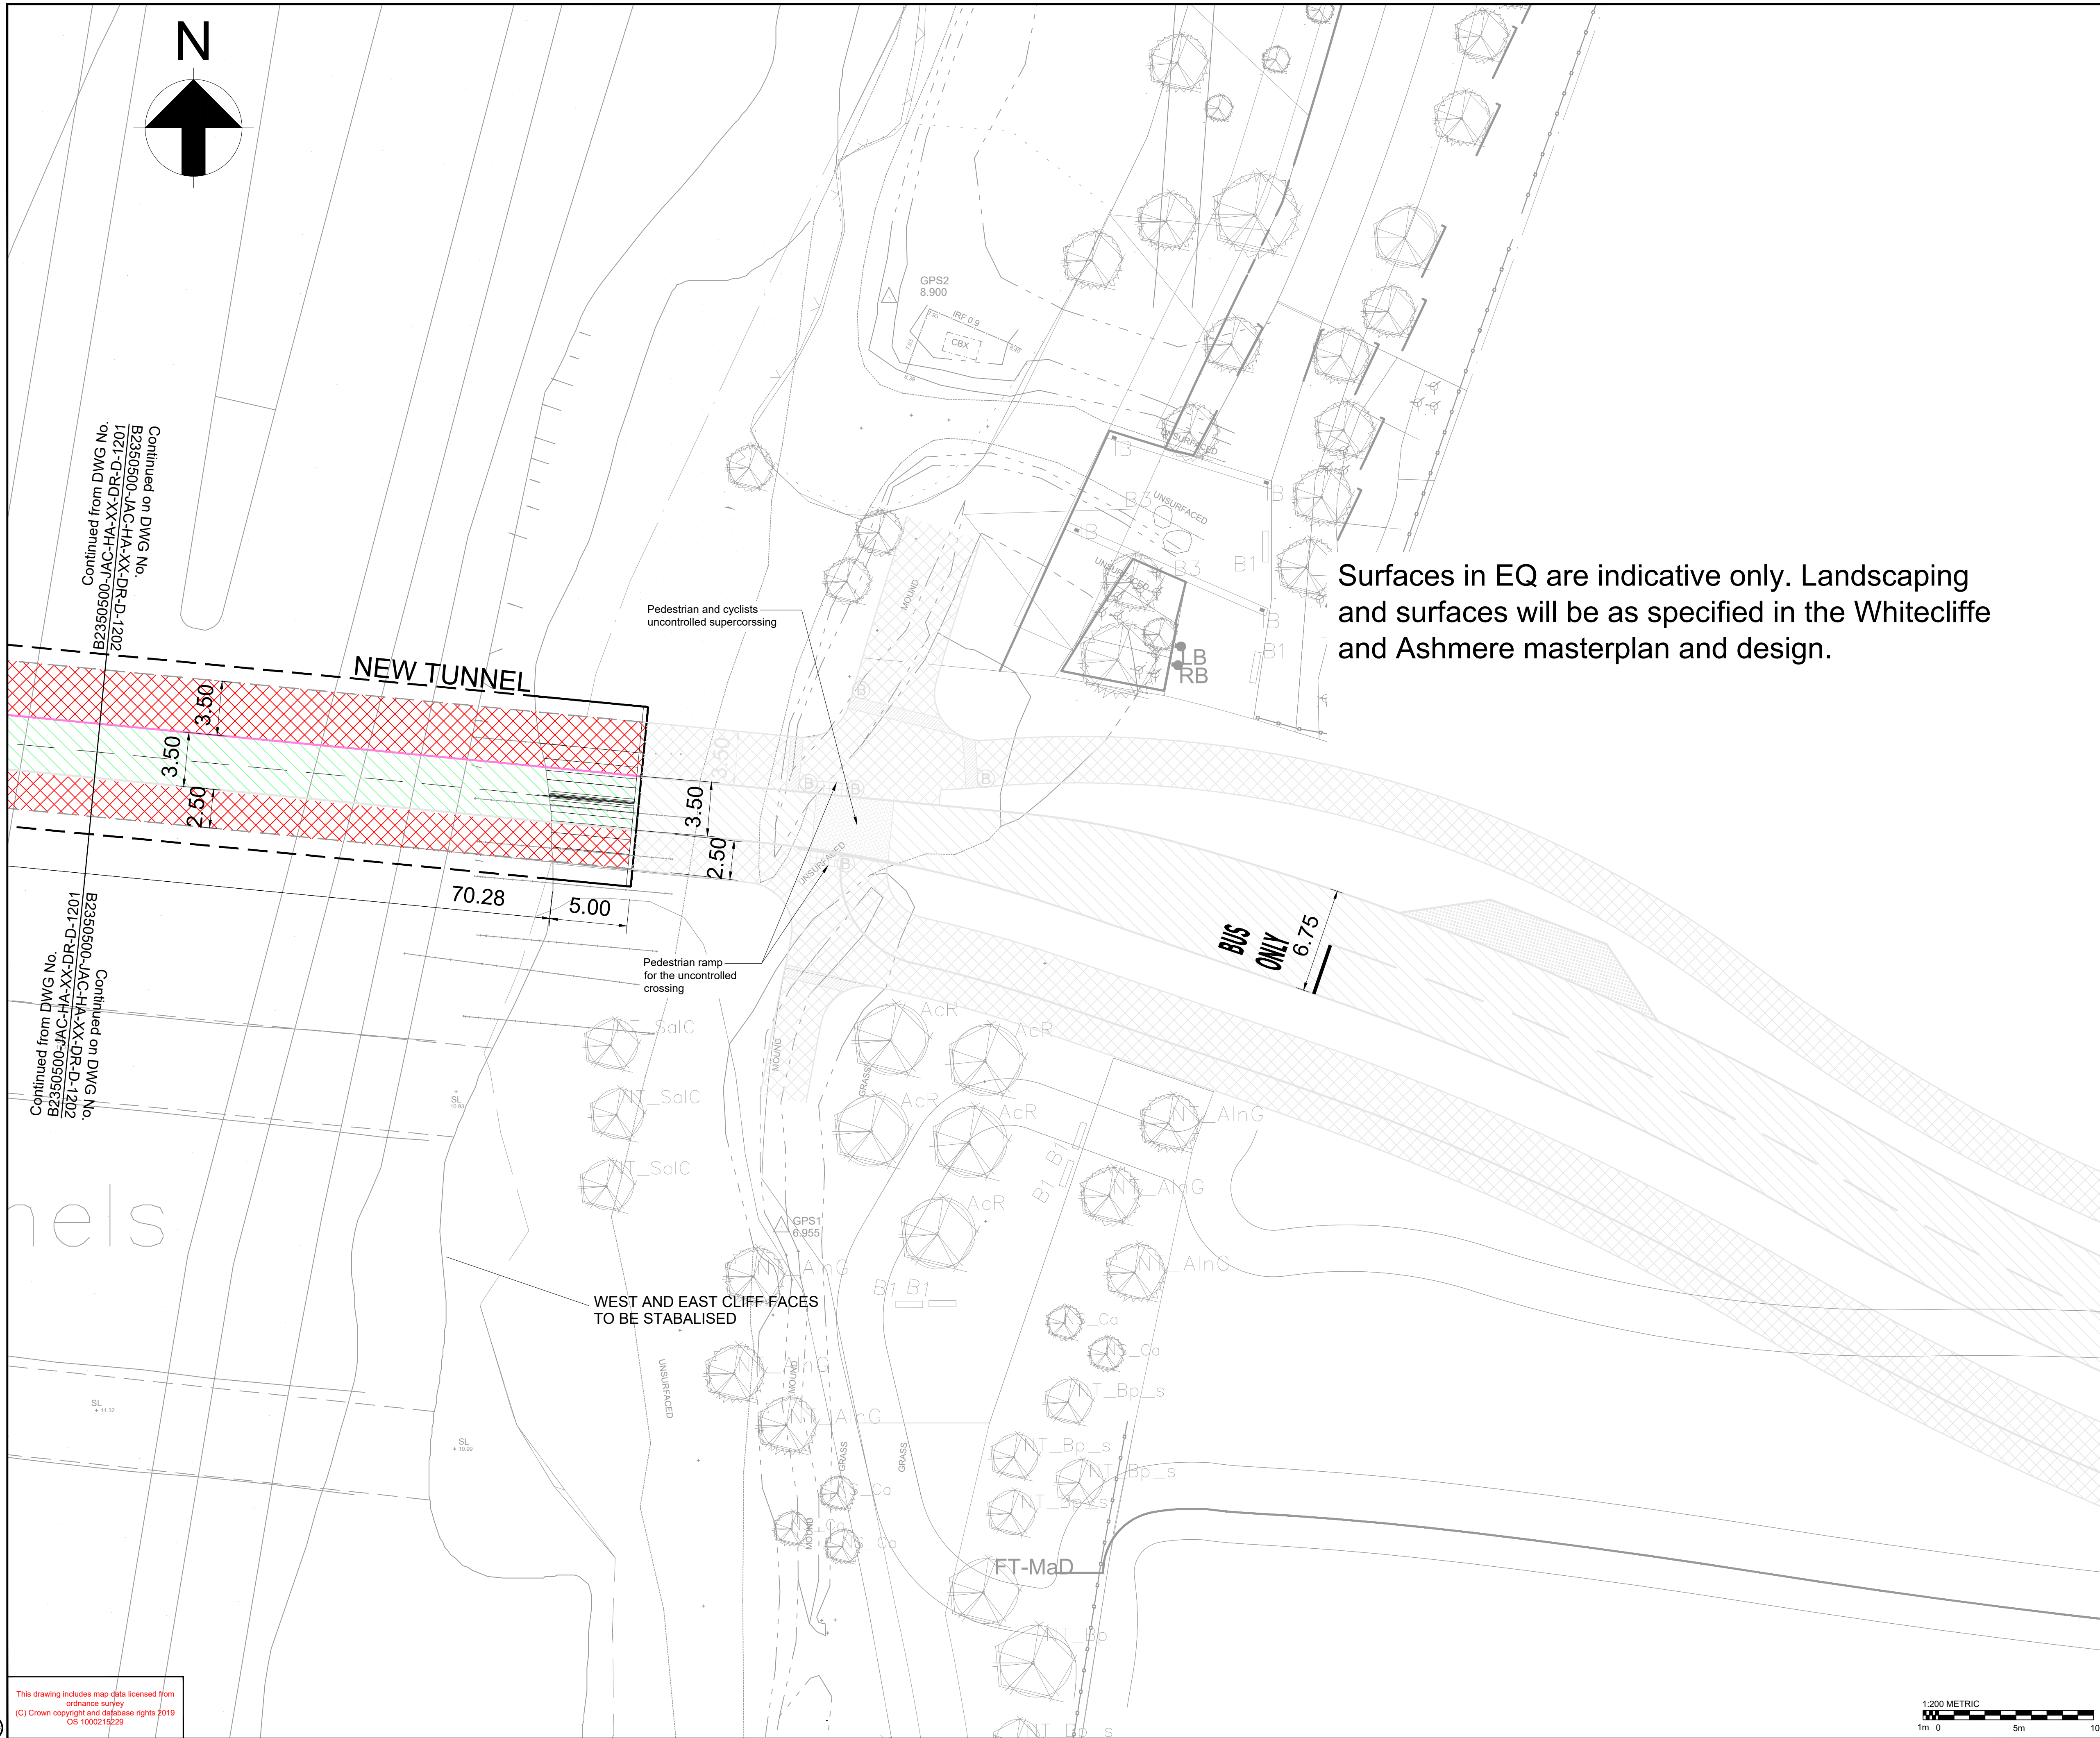

Surfaces in EQ are indicative only. Landscaping and surfaces will be as specified in the Whitecliffe and Ashmere masterplan and design.

NOTES

1. Drawing to be printed in colour.
2. Do not scale from drawing.
3. All dimensions are in metres unless stated otherwise.
4. All road markings to be in accordance with traffic sign regulations and general directions 2016.
5. For pedestrian ramps detail please refer to Kent Standard Detail drawings KCC/HTW/1100/005.
6. Pedestrian fencing to be installed with 1400mm height in the water course area.
7. Base data from Jacobs drawing B2350500-JAC-DRG-HA-0014 date Sep 2019.

KEY

- Proposed Trief kerb
- Existing information
- Proposed kerb, refer to Kent Standard Detail drawings KCC/HTW/1100/001
- Proposed dropped kerb, refer to Kent Standard Detail drawings KCC/HTW/1100/005 for laying down arrangement
- Proposed dropper kerb refer to Kent Standard Detail drawings KCC/HTW/1100/005 for laying down arrangement
- Proposed edging, refer to Kent Standard Detail drawings KCC/HTW/1100/001
- Proposed pedestrian fencing, refer to Kent Standard Detail drawings KCC/HTW/400/002
- Proposed Corduroy paving
- Proposed footway pavement. Refer to Kent Standard Detail drawings KCC/HTW/1100/019
- Proposed carriageway pavement. Refer to Kent Standard Detail drawings KCC/HTW/700/001 and KCC/HTW/700/002
- Proposed coloured HFS
- Proposed grasscrete maintenance parking area
- Proposed Block paving or similar, uncontrolled supercrossing
- Proposed tactile paving. Refer to Kent Standard Detail drawings KCC/HTW/1100/016 for signalised crossings

**SAFETY, HEALTH AND ENVIRONMENTAL INFORMATION**

In addition to the hazards/risks normally associated with the types of work detailed on this drawing, note the following:

CONSTRUCTION
A000 - Identify and locate existing services. All buried services to be isolated / protected prior to start of works. Ensure adequate separation of construction activities and adjacent live carriageways. Implement safety measures when working in excavations, confined spaces and traffic areas. Implement appropriate safety measures when working around and over bodies of water and reed beds. Implement measures to protect all wildlife encountered, especially protected species.

MAINTENANCE / CLEANING
- As above

DECOMMISSIONING / DEMOLITION
- As above

It is assumed that all works will be carried out by a competent contractor working, where appropriate, to an approved method statement

P04	MAR. 2024	SITE COMPOUND AREA CHANGES	KHW	CJ	LK	LK
P03	SEPT. 2019	PLANNING APPLICATION	WJ	MJ	MJ	PW
P02	AUG. 2019	EQ ALIGNMENT CHANGE	CP	MJ	SY	PW
P01	JUNE. 2019	ISSUED FOR CONSULTATION	CP	MJ	SY	PW
Rev	Rev. Date	Purpose of revision	Drawn	Checked	Rev'd	Appr'd

**ARCADIS** Design & Consultancy for natural and built assets

Registered office:
80 Fenchurch Street
London
EC3M 4BY

Coordinating office:
Corner Block
2 Cornwall Street
Birmingham B3 2DX
Tel: 44 (0)121 503 2700

www.arcadis.com © Copyright reserved

Client

Kent County Council



Project

Fastrack Full Network
Bean Road Tunnel

Drawing title

REFERENCE DESIGN
KERBING PAVEMENT
AND FENCING
Sheet 02 of 02

Drawing status

PLANNING APPLICATION

Scale

1:200 @ A1

DO NOT SCALE

Jacobs No.

B2350500

Rev

P04

Client no.

Drawing number

B2350500-JAC-DRG-HA-0014

© Copyright 2019 Jacobs U.K. Limited. The concepts and information contained in this document are the property of Jacobs. Use or copying of this document in whole or in part without the written permission of Jacobs constitutes an infringement of copyright. Limitation: This drawing has been prepared on behalf of, and for the exclusive use of, Jacobs' Client, and is subject to, and issued in accordance with, the provisions of the contract between Jacobs and the Client. Jacobs accepts no liability or responsibility whatsoever for, or in respect of, any use of, or reliance upon, this drawing by any third party.



This drawing includes map data licensed from
ordnance survey
(C) Crown copyright and database rights 2019
OS 1000215229